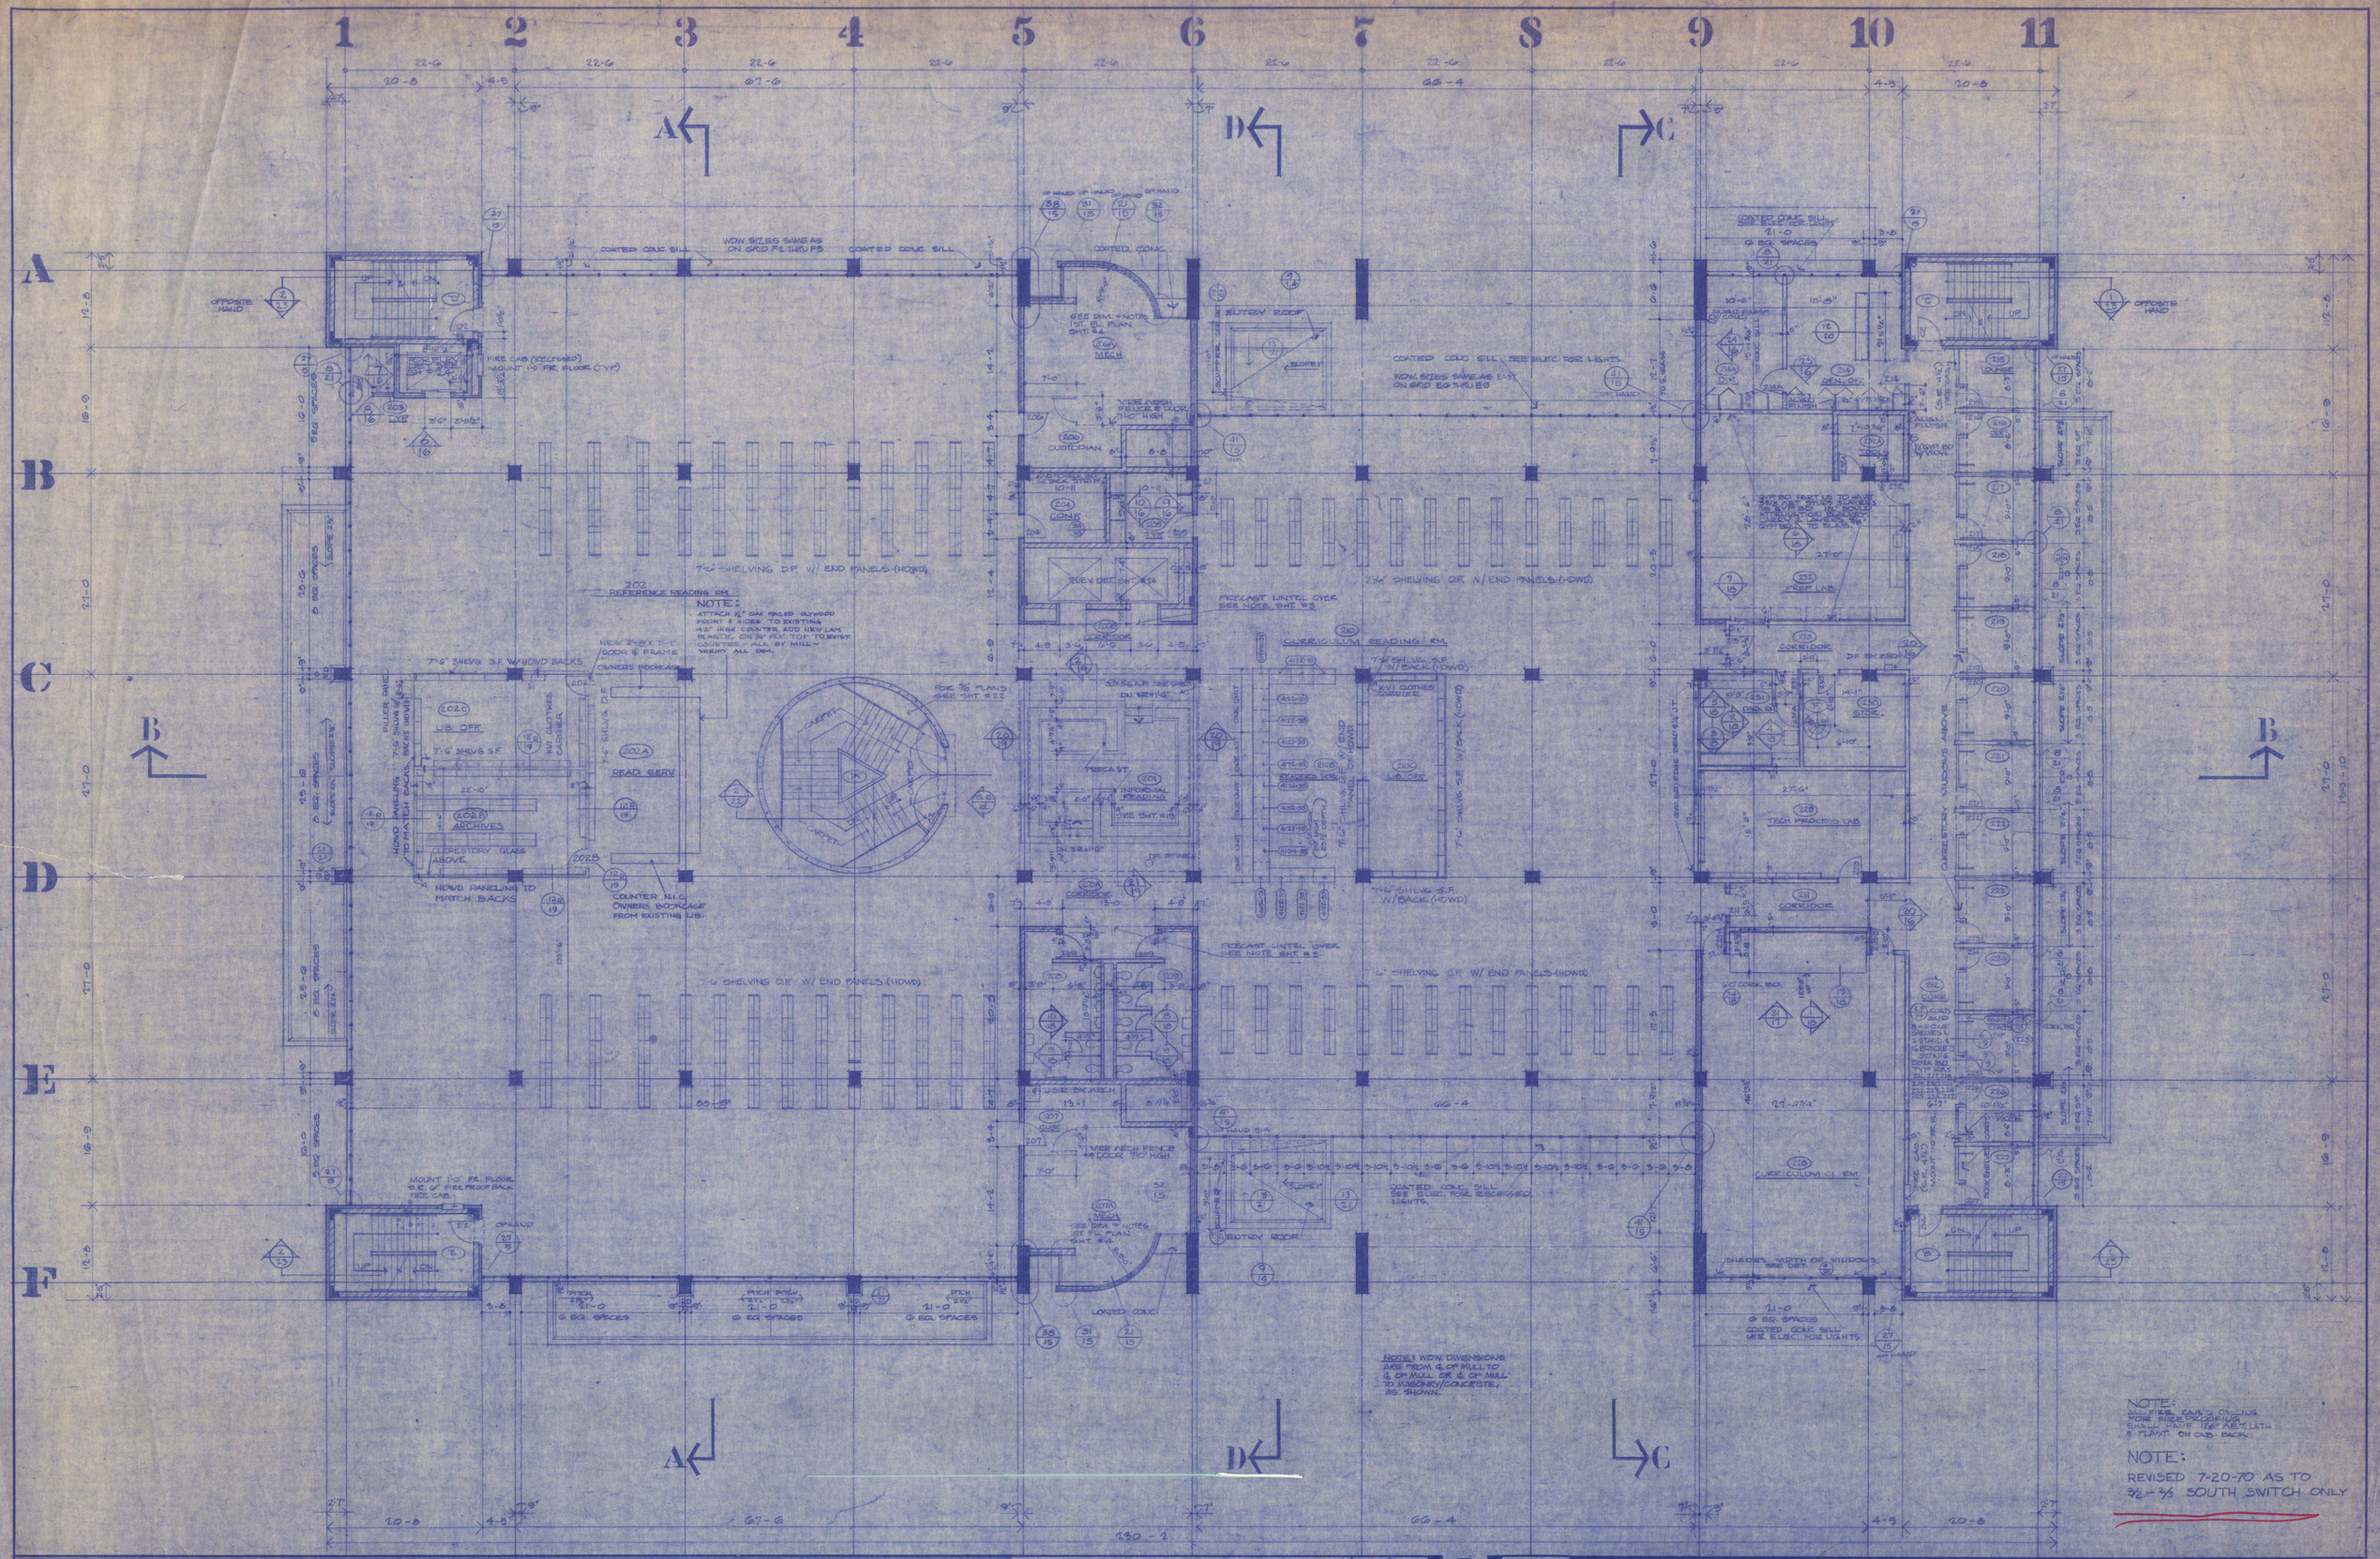

CENTENNIAL HALL
LEARNING RESOURCES CENTER

ST. CLOUD STATE COLLEGE
ST. CLOUD, MINNESOTA

STATE PROJECT 1947
O.E. NO. 4-6-00141-0
MASTER BUILDING 14

SECOND FLOOR PLAN SCALE 1/8"=1'-0"

COMM: 6952.6
DRAWN: [illegible]
DATE: 7-19-68
CHECKED: [illegible]

S.C. SMILEY & ASSOCIATES - ARCHITECTS
Minneapolis Minn.

SHEET 5-R of 29

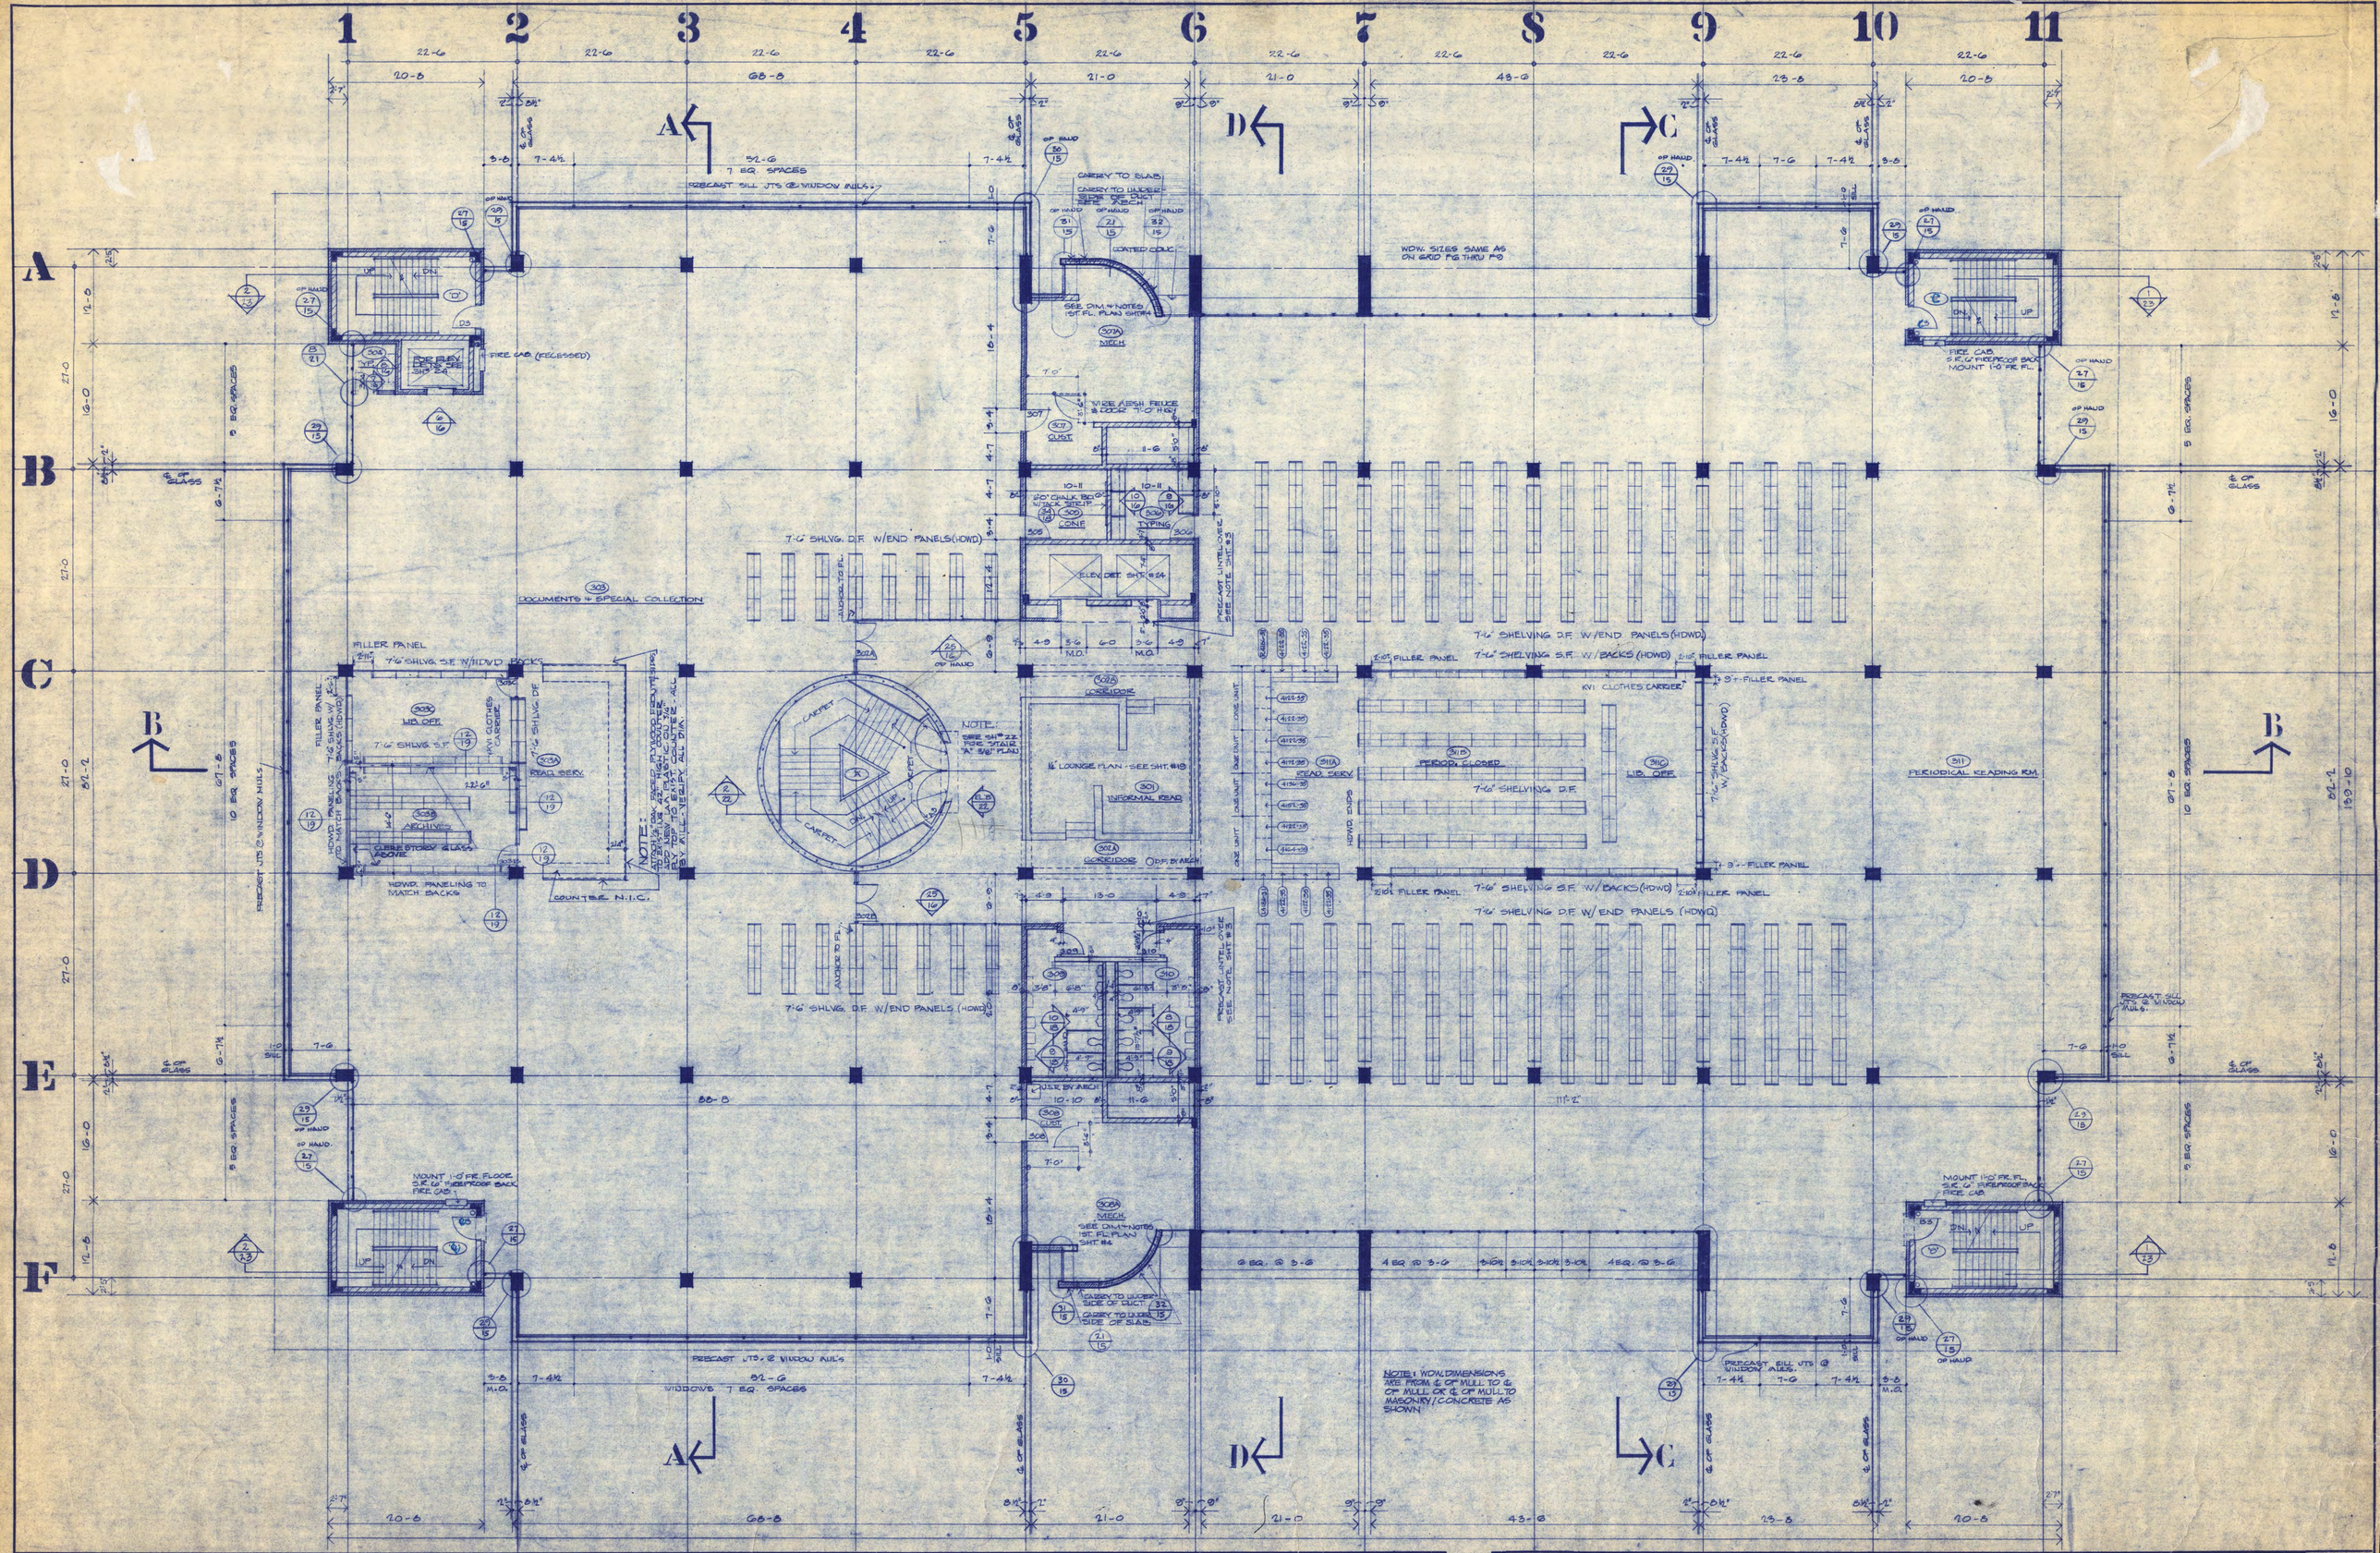

CENTENNIAL HALL

LEARNING RESOURCES CENTER

ST. CLOUD STATE COLLEGE
ST. CLOUD, MINNESOTA

STATE PROJECT NO. 3943
STATE PROJECT NO. 4-8-00141-0
MASTER BUILDING 44

THIRD FLOOR PLAN
SCALE 1/8" = 1'-0"

COMM: 6626
DRAWN: E.J.G.
DATE: 7-19-68
CHECKED: R.L.

S.C.SMILEY & ASSOCIATES - ARCHITECTS
Minneapolis Minn.

SHEET 6 of 29

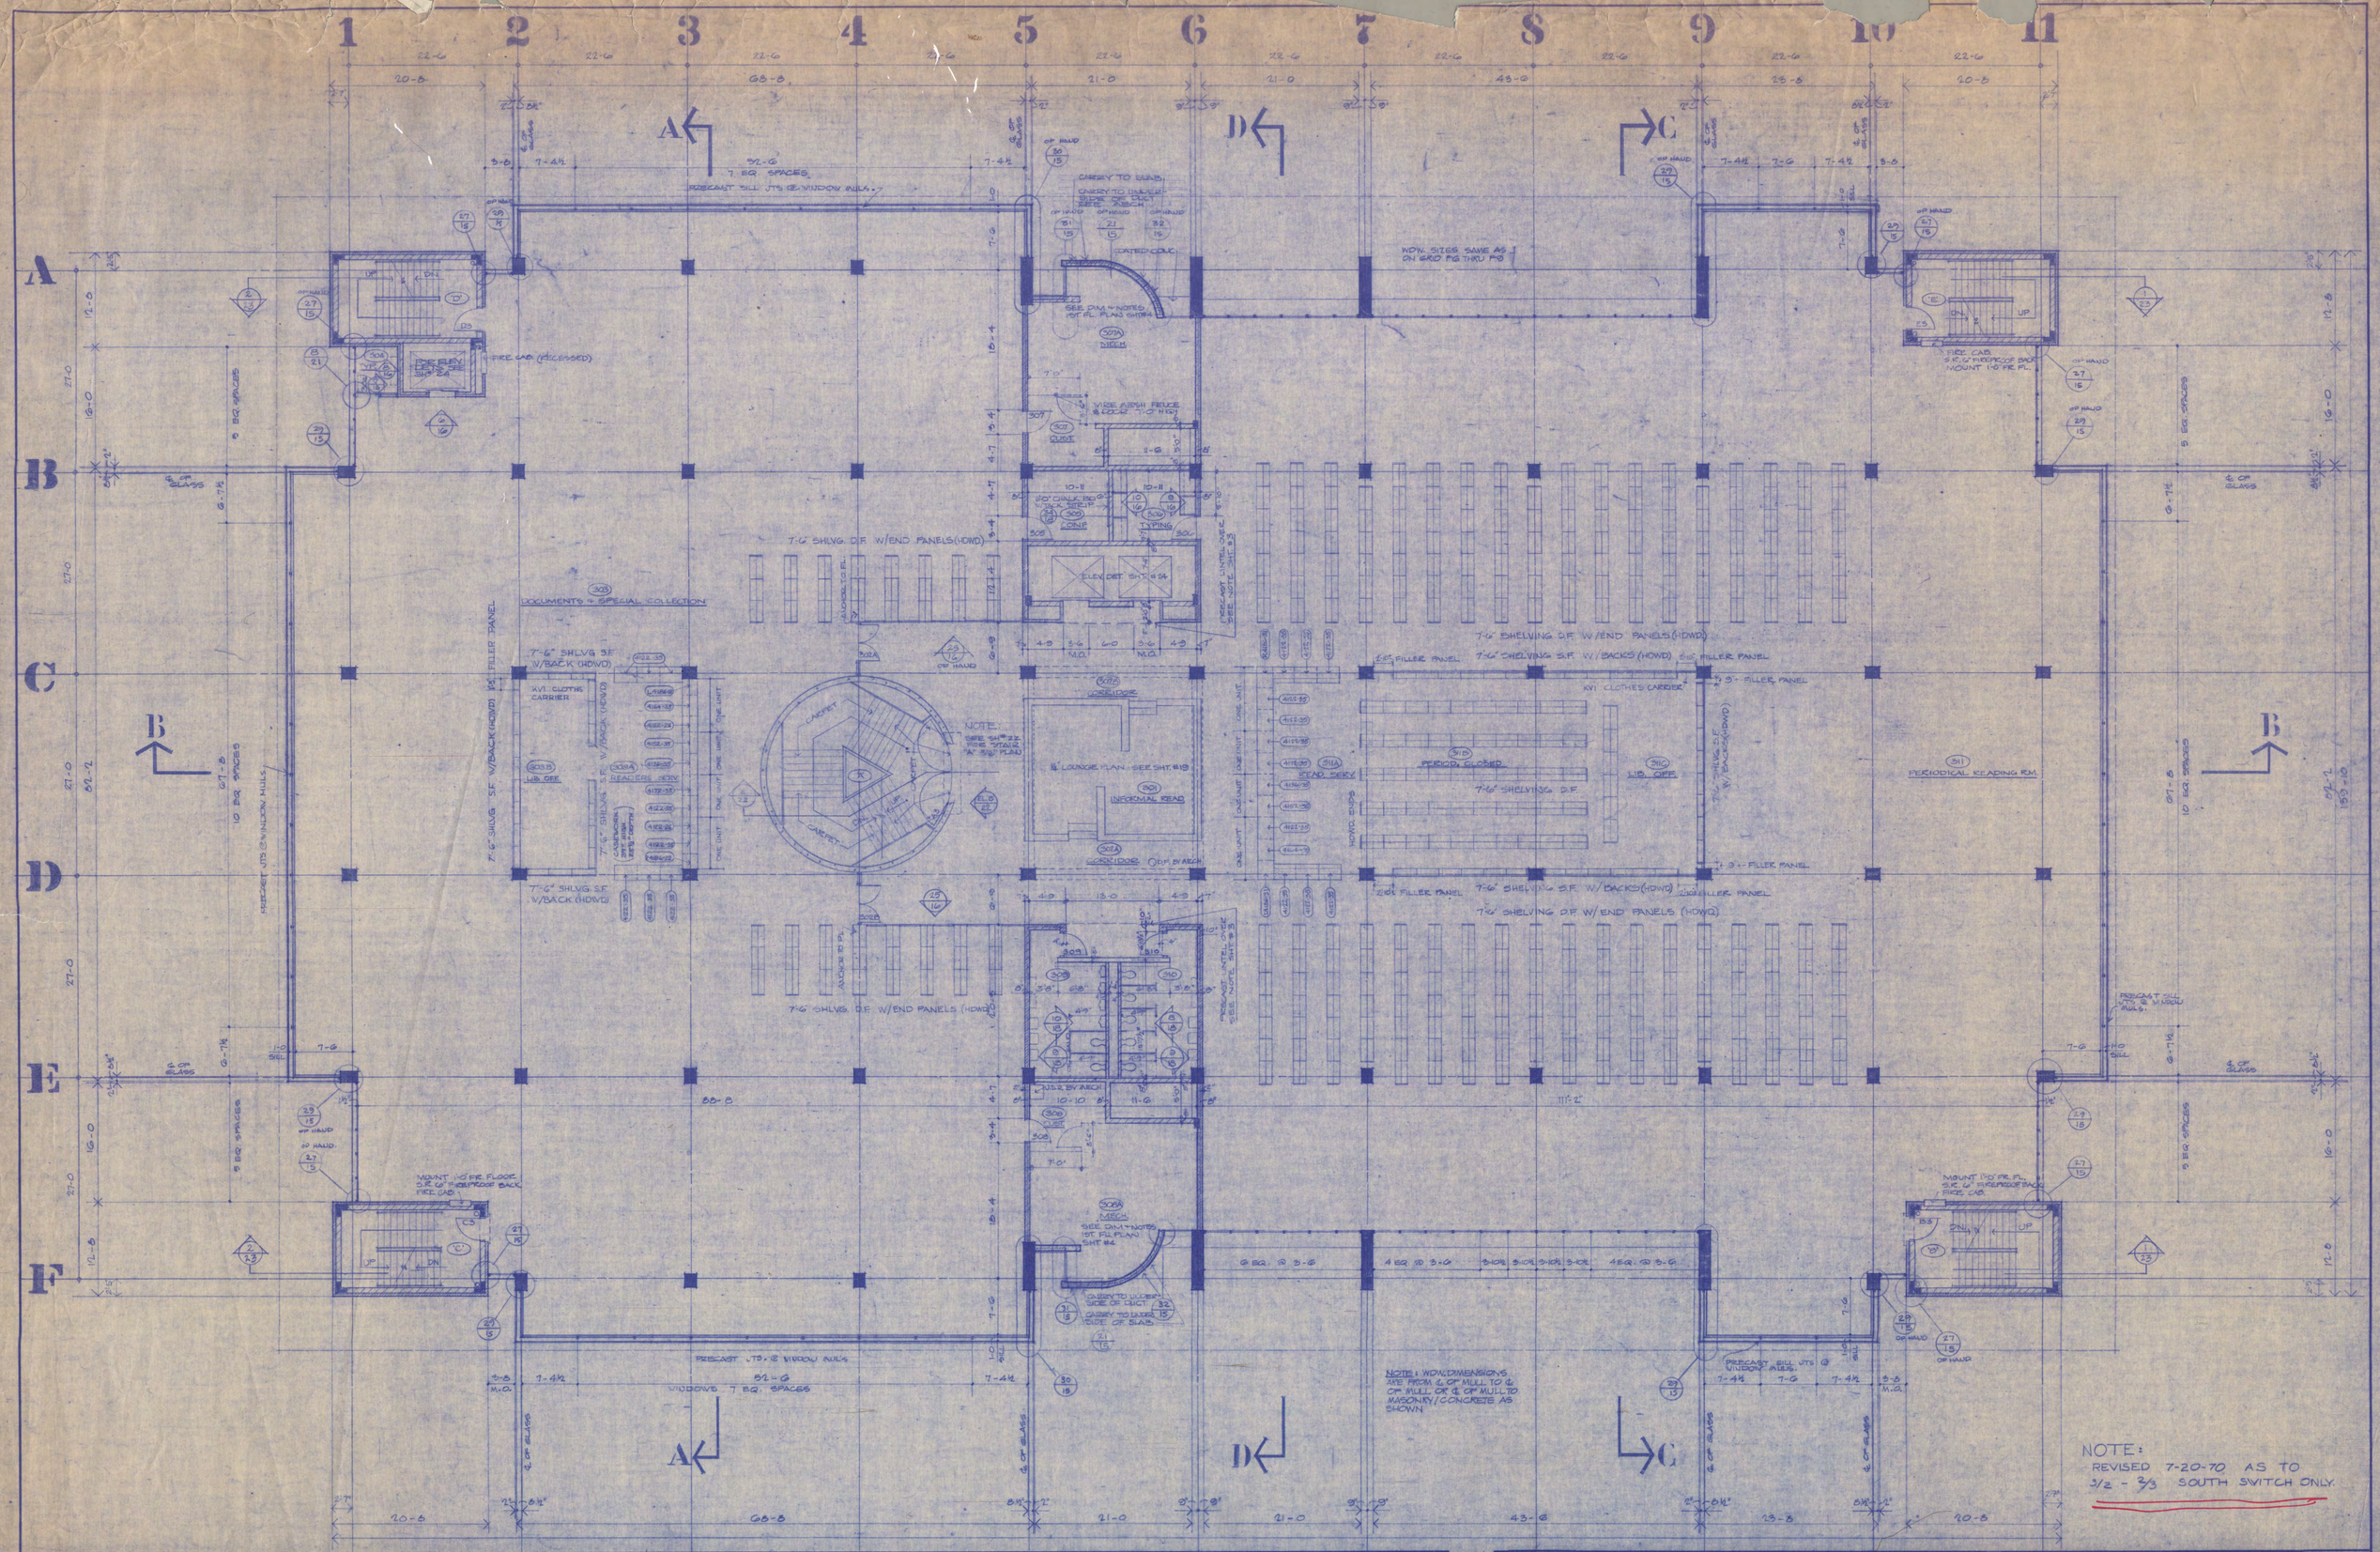

CENTENNIAL HALL
LEARNING RESOURCES CENTER

ST. CLOUD STATE COLLEGE
ST. CLOUD, MINNESOTA

STATE PROJECT 9242
O.E. NO. 4-6-0014-0
MASTER BUILDING 46

THIRD FLOOR PLAN
SCALE 1/8" = 1'-0"

COMM. 6526
DRAWN
DATE 7-19-68
CHECKED

S.C. SMILEY & ASSOCIATES - ARCHITECTS
Minneapolis Minn.

SHEET 6R OF 29

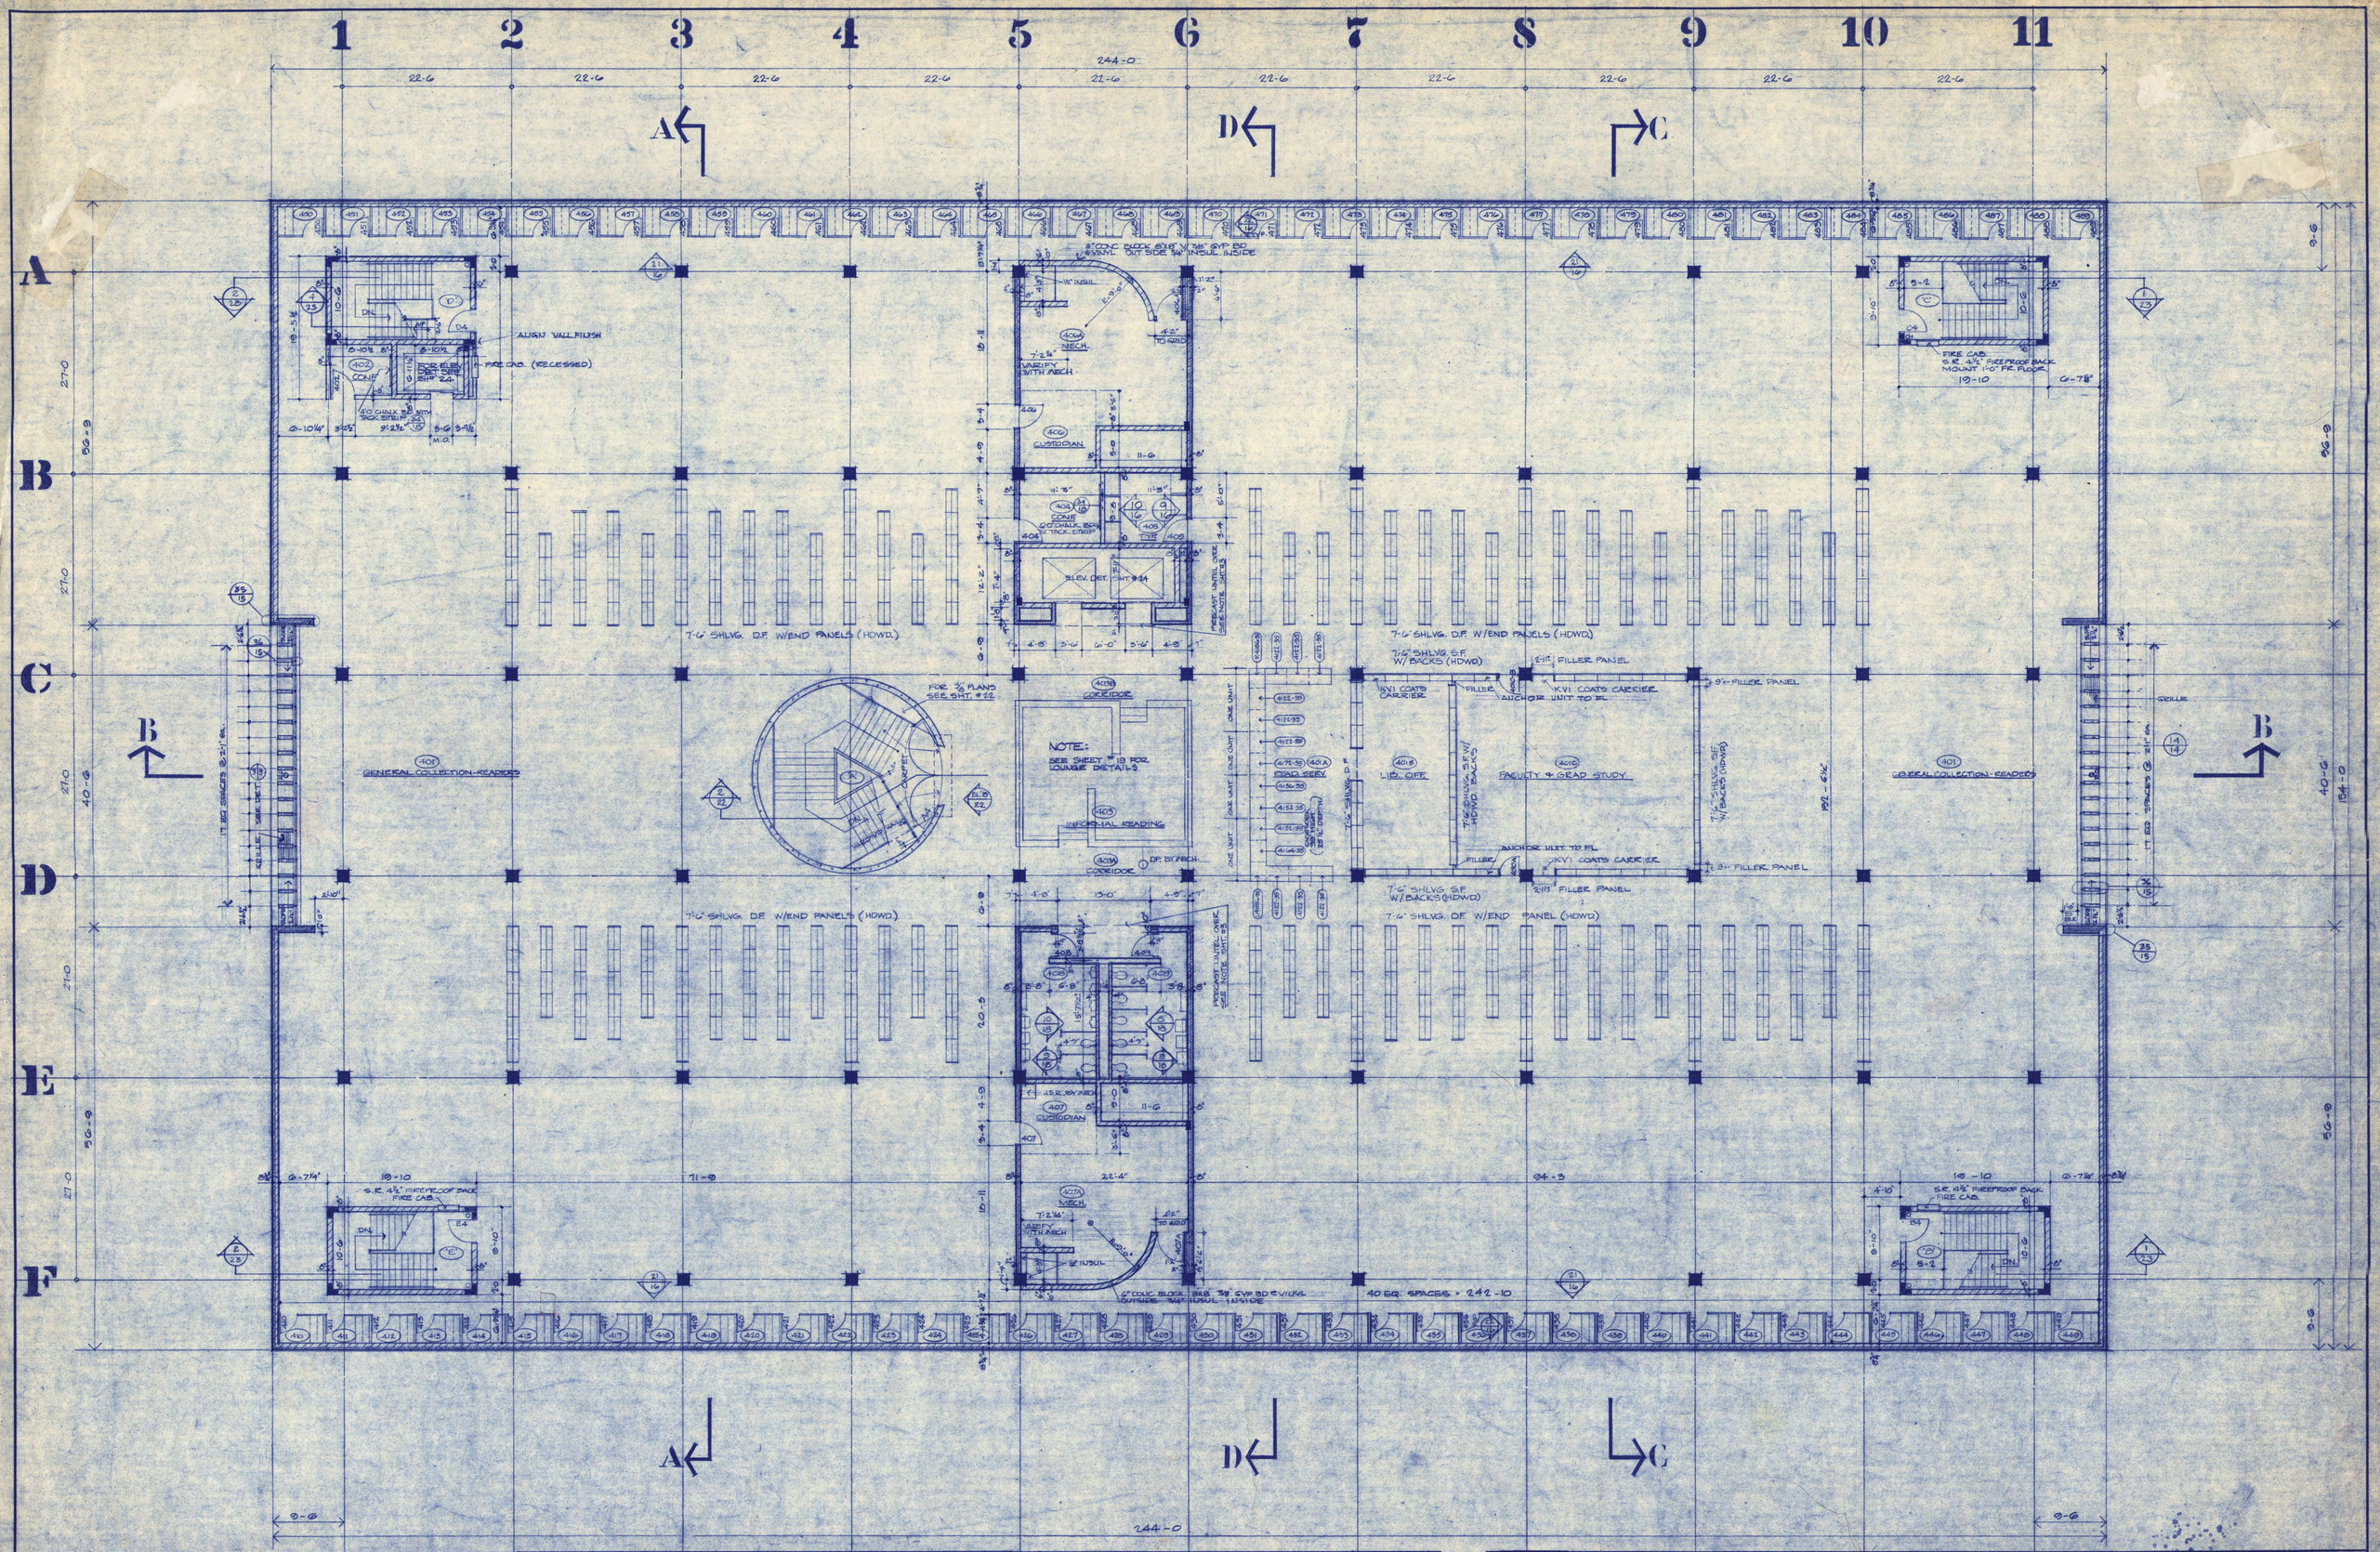

CENTENNIAL HALL
LEARNING RESOURCES CENTER

ST. CLOUD STATE COLLEGE
ST. CLOUD, MINNESOTA

STATE PROJECT 3947
O.E. NO. 4-6-00141-0
MASTER BUILDING 44

FOURTH FLOOR PLAN SCALE ⅛"=1'-0"

COMM. 4516
DRAWN: R.L.
DATE: 7-15-48
CHECKED: R.L.

S.C.SMILEY & ASSOCIATES - ARCHITECTS
Minneapolis Minn.

SHEET 7 OF 29

		FLOOR						BASE				WALLS								CEILINGS									
		CONCRETE	BRICK PAVERS	CERAMIC TILE	CARPET	V.A.T.		NONE	COMPOSITION 4"	WOOD 4"	CERAMIC	NONE	VIN. CON. GYP. BD.	WALL UNITS	CONC. BLOCK	CERAMIC TILE	CASE SET-BACKS	BURLAP CON. BD.	PAINTED GYP. BD.	ANTI-SHATTER FILM	EXP. CONC.	GYP. BD.	FIBERGLASS BD.	PLASTER	CEILING HT.			
		1	2	3	4	5	6	7	8	9	10	11	12	13	14	15	16	17	18	19	19	20	21	22				
10	INFORMAL READING				4			7				16											21		9'0			SEE DET. SH. #19
11A, 11B	CORRIDOR				4*			7	8				12	13									21		9'0			*ALT. #1 V.A.T. • AT TOILET RMS. + ELEV.
12	BINDING, PROC. & REPAIR					5			8				12		14								21		9'0			
13	RECEIVING	1							8				12		14						19				13'1			
14	BOOK STORAGE					5			8						14						19				13'1			
15	CUSTODIANS					5			8						14*						19				13'1			*WATERPROOF PT.
15A	TOILET	1							8						12*						9				13'1			*WATER PROOF PT.
16	BUILDING STORAGE	1							8						14						19				13'1			
17	BOOK CHECK IN					5			8						14						19				13'1			
18, 18A	MECH. CUSTODIANS	1							8						14*						19				13'1			* ALSO WIRE MESH
19	ELEV. MACH. RM.	1						7							14*						19				13'1			
20, 21, 22	CORRIDOR					5			8						14						19				13'1			
23	MECHANICAL	1							8						14						19				13'1			
24	CUSTODIANS	1							8						14*						19				13'1			* ALSO WIRE MESH + WATER PROOF PT.
24A	MECHANICAL	1							8						14*						19				13'1			* ALSO WIRE MESH
25	TOILET - MEN			3							10					15							21		8'0			
26	TOILET - WOMEN			3							10					15							21		8'0			
27, 28	CORRIDOR					5			8				12										21		9'0			
29	DIAL ACCESS EQUIP.					5			8				12								19				13'1			
30	GENERAL OFFICE				4				8				12										21		9'0			
30A, 30B	OFFICE				4				8				12										21		9'0			
30C	OFFICE STORAGE					5			8				12		14*								21		9'0			
30D	SUPERVISOR				4				8				12										21		9'0			
31	GRAPHICS & MAT'LS LAB					5			8				12										21		9'0			
31A	FILM STORAGE					5			8				12										21		9'0			
31B	DARK ROOM					5			8				12										21		9'0			
32	PREVIEW					5			8				12					18*					21		9'0			* EAST WALL
33	EQUIPMENT STORAGE					5			8						14			18					21		9'0			
34	REPAIR & STORAGE					5			8										18A					22	9'0			
35	RECORDING					5			8				12								20				9'0			
36	RESERVE READERS				4*			7	8				12	13									21		9'0, 10'6 & 12'6"			* ALT. #1 V.A.T.
36A	RESERVE SERV. COUNTR				4*			7									16						21		10'6			* ALT. #1 V.A.T.
36B	RESERVE COLLECTION					5		7									16						21		10'6			
36C	LIBRARIAN'S OFFICE					5		7									16						21		10'6			
37	GENERAL OFFICE				4				8				12										21		9'0			
37A	SUPERVISOR				4				8				12										21		9'0			
37B	OFFICE STORAGE					5			8				12										21		9'0			
38	CORRIDOR / STORAGE					5*			8				12										21		9'0			* SEE PLANS FOR PORTION OF FL. BY RAISED FLOOR CONTR.
39	PROGRAM ROOM					5			8				12										21		9'0			
39A	SUPERVISOR				4				8				12										21		9'0			
39B, C, D, E	PROGRAMMER					5			8				12*										21		9'0			* TO 7'-2" 3 WALLS
40	STORAGE					5			8				12								19				11'9			
41	KEY PUNCH					5*			8				12										21		9'0			* BY RAISED FLOOR CONTR.
42	COMPUTER					5*			8				12										21		9'0			* BY RAISED FLOOR CONTR.
43	COMPUTER, INSTR.					5*			8				12										21		9'0			* BY RAISED FLOOR CONTR.
44	PROGRAM, INSTR.					5			8				12										21		9'0			
45	TOILET			3							10					15							21		8'0			
46	TOILET			3							10					15							21		8'0			
47	CORRIDOR					5			8				12										21		9'0			
	STAIR 'A'		2*		4			7				1*												†				*BLDG. CONCRETE. †TOP FL. OF BLDG. PLASTERED • BASEMENT FL.
	STAIR 'B'	1				5†			8*						14*					19	TOP FL.							*• BASEMENT WALLS - EXP. CONC. †
	STAIR 'C'	1				5†			8*						14*					19	TOP FL.							*• BASEMENT WALLS - EXP. CONC. †
	STAIR 'D'	1				5†			8*						14*					19	TOP FL.							*• BASEMENT WALLS - EXP. CONC. †
	STAIR 'E'	1				5†			8*						14*					19	TOP FL.							*• BASEMENT WALLS - EXP. CONC. †
105A	OFFICE				4				8				12										21		10'0			
101D, E	CORRIDOR		2					7															21		11'6			
101	LOBBY		2					7						13						19					11'6			
101A, B	VESTIBULE		2					7						13									21		7'2			
101C	READERS SERV. & CATG		2					7						13						19					12'8			
102	PUBLIC SERV. & SORTG					5			8				12										21		9'6			
103	CATALOGING					5			8				12	13*									21		10'0			* NORTH WALL
103A	STORAGE					5			8				12		14*								21		10'0			* EAST WALL
103B	OFFICE				4				8				12										21		10'0			
103C	OFFICE				4				8				12										21		10'0			
104	CUSTODIANS	1							8						14*					19					10'0			ALSO WIRE MESH * WATERPROOF PT.
104-A	MECHANICAL	1							8						14*					19					12'8			ALSO WIRE MESH
105	AQUIST'S & BIBLIOS.					5			8				12	13									21		12'8			
106	WORK AREA					5			8				12										21		10'0			
107	RECEIVING	1							8				12		14					19					10'0			
108	CORRIDOR					5			8				12										21		12'8			
109	CORRIDOR				4						9		12										21		10'0			
110	OFFICE STORAGE					5			8				12										21		10'0			
111	STAFF TOILET-WOMEN			3							10					15							21		8'0			
111A	COT ROOM					5			8				12										21		8'0			
112	STAFF TOILET - MEN			3							10					15							21		8'0			
113	OFFICE				4						9		12										21		10'0			
114	SUPERVISOR				4						9		12										21		10'0			
115	GENERAL OFFICE				4						9		12										21		10'0			
116	OFFICE				4						9		12										21		10'0			
117	OFFICE				4						9		12	13									21		10'0			
118	CORRIDOR				4						9		12	13									21		10'0			
119	STAFF CONFERENCE				4						9		12										21		10'0			
120	STAFF LOUNGE					5					9		12										21		10'0			

		FLOOR						BASE				WALLS								CEILING									
		CONCRETE	BRICK PAVERS	CERAMIC TILE	CARPET	V.A.T.		NONE	COMPOSITION 4"	WOOD 4"	CERAMIC	NONE	VIN. CON. GYP. BD.	WALL UNITS	CONC. BLOCK	CERAMIC TILE	CASE SET-BACKS	BURLAP CON. BD.	PAINTED GYP. BD.		EXP. CONC.	GYP. BD.	FIBERGLASS BD.	PLASTER	CEILING HT.			
		1	2	3	4	5	6	7	8	9	10	11	12	13	14	15	16	17	18		19	20	21	22				
121	CUSTODIANS	1							8						14*						19							* ALSO WIRE MESH
121A	MECHANICAL	1							8						14*						19							* ALSO WIRE MESH
122	STORAGE					5			8						14						19							
123	LECTURE ROOM					5			8				12	13								20	21					
123A	PROJECTION	1				5*			8				12								19				12'8			VAT 0; RAISED FL. BY RAISED FL. CONTR. SEE PLAN
124-135	CORRIDOR					5		7						13									21		11'6			
123-134	CLASSROOM					5			8				12					17*					21		11'6			* NORTH + SOUTH WALLS
126-133	CLASSROOM					5			8*				12	13				17					21		11'6			6" COVE BASE THESE TWO ROOMS.
127	EQUIPMENT LAB					5			8				12										21		11'6			
128	TOILET			3							10					15							21		8'0			
129	CORRIDOR					5			8				12										21		9'0			
130	CLASSROOM					5			8				12										21		11'6			
131	TOILET			3							10					15							21		8'0			
132	CLASSROOM					5			8				12					17*					21		11'6			* WEST WALL
136, 137	ENTRY					5		7						13										22*	11'6			*CEMENT PLAST.
200A, 200B	CORRIDORS					5		7	8				12	13									21		9'0			
201	INFORMAL READING				4			7				11*									19				11'8			* SEE DET. SHT. #18
202	REFERENCE COLLECTN.					5			8					13					18				21		9'0			
202A	READER'S SERV. COUNTR					5		7									16						21		9'0			
202B	LIBRARIAN'S OFFICE					5		7									16						21		9'0			
203	TAPING					5		7	8*					13					18*				21		9'0			* EAST + SOUTH WALL • BASE UNDER WINDOW ONLY
204	CONFERENCE					5			8				12										21		9'0			
205	TYPING					5			8				12										21		9'0			
206, 207	CUSTODIAN	1							8						14*						19				11'8			* ALSO WIRE MESH, WATERPROOF PT.
206A, 207A	MECHANICAL	1							8						14*						19				11'8			* ALSO WIRE MESH.
208	TOILETS - MEN			3							10					15							21		8'0			
209	TOILETS - WOMEN			3							10					15							21		8'0			
210	CURRICULUM MAT'LS READ + STACK					5		7	8					13					18				21		9'0			
210B	READER'S SERV. COUNTR					5		7									16						21		9'0			
210C	LIBRARIAN'S OFFICE					5		7									16						21		9'0			
211, 213	CORRIDOR					5			8				12										21		9'0			
212	CORRIDOR					5				9			12	13									21		9'0			
214	GENERAL OFFICE				4				8				12						18				21		9'0			
214A	SUPERVISOR				4				8				12*										21		9'0			* EXP. CONC. COLUMNS
215	LOUNGE				4					9			12										21		9'0			
216-227	OFFICE				4					9			12										21		9'0			
228	CURRICULUM MAT'LS CL.					5			8				12										21		10'0			
229	TECH. PROCESS LAB					5			8				12										21		9'0			
230	STORAGE					5			8										18				21		9'0			
231	DARK ROOM					5			8				12										21		9'0			
232	MAT'LS PREP. LAB					5			8				12										21		9'0			
231A	TOOLS					5			8						14								21		9'0			
301	INFORMAL READING				4			7				11									19				11'3			
302A, 302B	CORRIDOR					5		7	8				12	13									21		9'0			
303	DOCUMENTS/READERS SPECIAL COLL./READERS					5			8				12*										21		9'0			*½ HDWD. PANELING ON OUTSIDE WALL OF ARCHIVES COLLECTION ROOM TO MATCH STACK BACKS.
303A	READER'S SERV. COUNTR					5		7									16						21		9'0			
303B	ARCHIVES COLLECTION					5			8				12										21		9'0			
303C	LIBRARIAN'S OFFICE					5			8								16						21		9'0			
304	TYPING					5		7	8					13									21		9'0			
305	CONFERENCE					5			8				12										21		9'0			
306	TYPING					5			8				12										21		9'0			
307, 308	CUSTODIANS	1							8						14*						19				11'8			* ALSO WIRE MESH * WATERPROOF PT.
307A, 308A	MECHANICAL	1							8						14*						19				11'8			* ALSO WIRE MESH
309	TOILETS			3							10					15							21		8'0			
310	TOILETS			3							10					15							21					
311	PERIODICALS/READERS					5			8				12	13									21		9'0			
311A	READER'S SERV. COUNTR					5		7									16						21		9'0			
311B	PERIODICALS, CLOSED					5		7									16						21		9'0			
311C	LIBRARIAN'S OFFICE					5		7									16						21		9'0			
401	GEN. COLL./READERS					5			8				12	13								20	21		9'0			* SEE REFLECTED CLG. PLAN
401A	READER'S SERV. COUNTR					5		7									16						21		9'0			
401B	LIBRARIAN'S OFFICE					5		7									16						21		9'0			
401C	FACULTY & GRAD. STUDY					5		7									16						21		9'0			
402	CONFERENCE					5			8				12										21		9'0			
403	INFORMAL READING				4			7				11									19				11'3			
403A+B	CORRIDORS					5		7	8				12	13									21		9'0			
404	CONFERENCE					5			8				12										21		9'0			
405	TYPING					5			8				12										21		9'0			
406, 407	CUSTODIANS	1							8						14*						19				11'8			* ALSO WIRE MESH * WATERPROOF PT.
406A, 407A	MECHANICAL	1							8						14*						19				11'8			* ALSO WIRE MESH
408	TOILETS			3							10					15							21		8'0			
409	TOILETS			3							10					15							21		8'0			
410-488	CLOSED CARRELS					5			8				12										21		9'0			

GENERAL NOTES:

- EXPOSED POURED IN PLACE CONCRETE WILL BE HORIZONTAL OR VERTICAL BOARD FORM FINISH OR SAND BLASTED. SEE DRAWINGS FOR LOCATIONS.
- NO BASE REQ. ON WALL UNITS.
- BASE AROUND COLUMNS EXCEPT IN ROOMS 101, 101C, 101D, 101E & WALL OF STAIR 'A'

CENTENNIAL HALL
LEARNING RESOURCES CENTER

ST. CLOUD STATE COLLEGE
ST. CLOUD, MINNESOTA

STATE PROJECT 3947
O.E. NO. 4-G-00141-0
MASTER BUILDING 44

FINISH SCHEDULE

COMM. 6556
DRAWN: JD
DATE: 7-18-68
CHECKED: RLL

S.C. SMILEY & ASSOCIATES - ARCHITECTS
Minneapolis Minn.

SHEET 8 OF 28